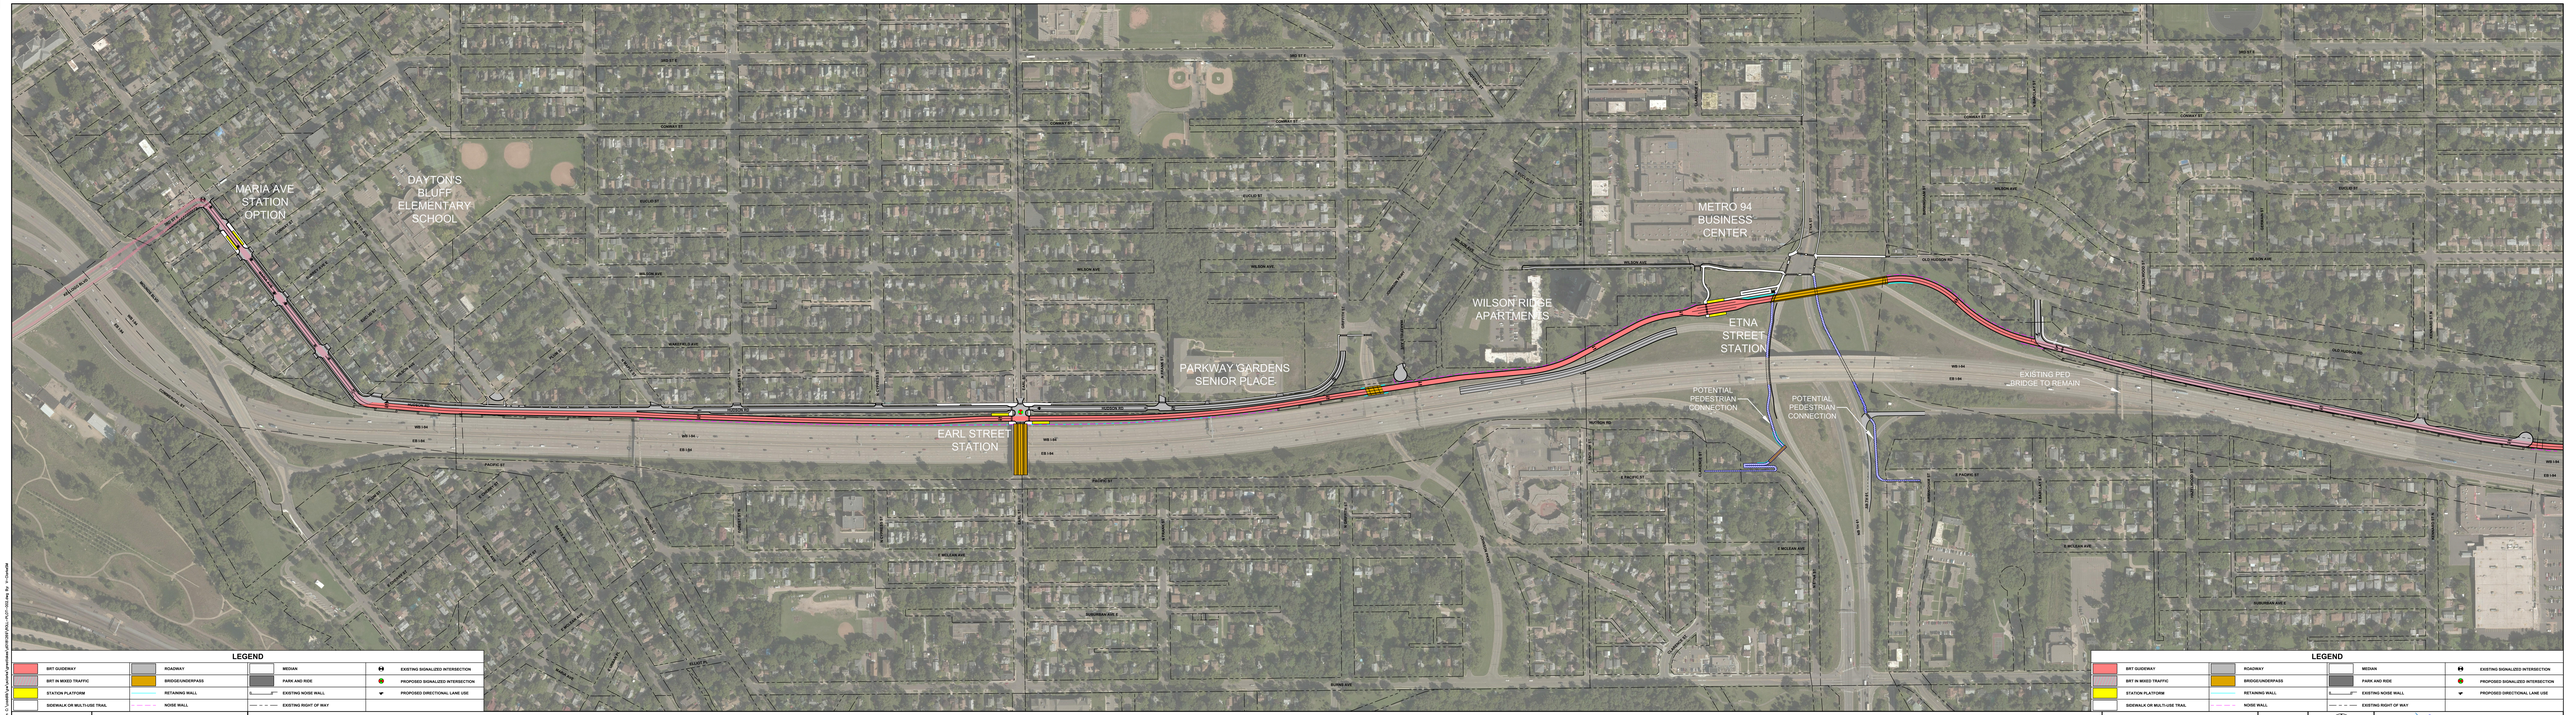

LEGEND
BRT GUIDEWAY
ROADWAY
MEDIAN
EXISTING SIGNALIZED INTERSECTION
BRT IN MIXED TRAFFIC
BRIDGE/UNDERPASS
PARK AND RIDE
PROPOSED SIGNALIZED INTERSECTION
STATION PLATFORM
RETAINING WALL
EXISTING NOISE WALL
PROPOSED DIRECTIONAL LANE USE
SIDEWALK OR MULTI-USE TRAIL
NOISE WALL
EXISTING RIGHT OF WAY

METRO Gold Line

DRAFT
WORK IN PROCESS

GOLD LINE BRT PROJECT

CITY OF ST. PAUL
CONCEPT LAYOUT - OPTION B

DRAFT
WORK IN PROCESS

2B

JULY 2018

0 50 100 200

METROPOLITAN COUNCIL

Kimley»Horn