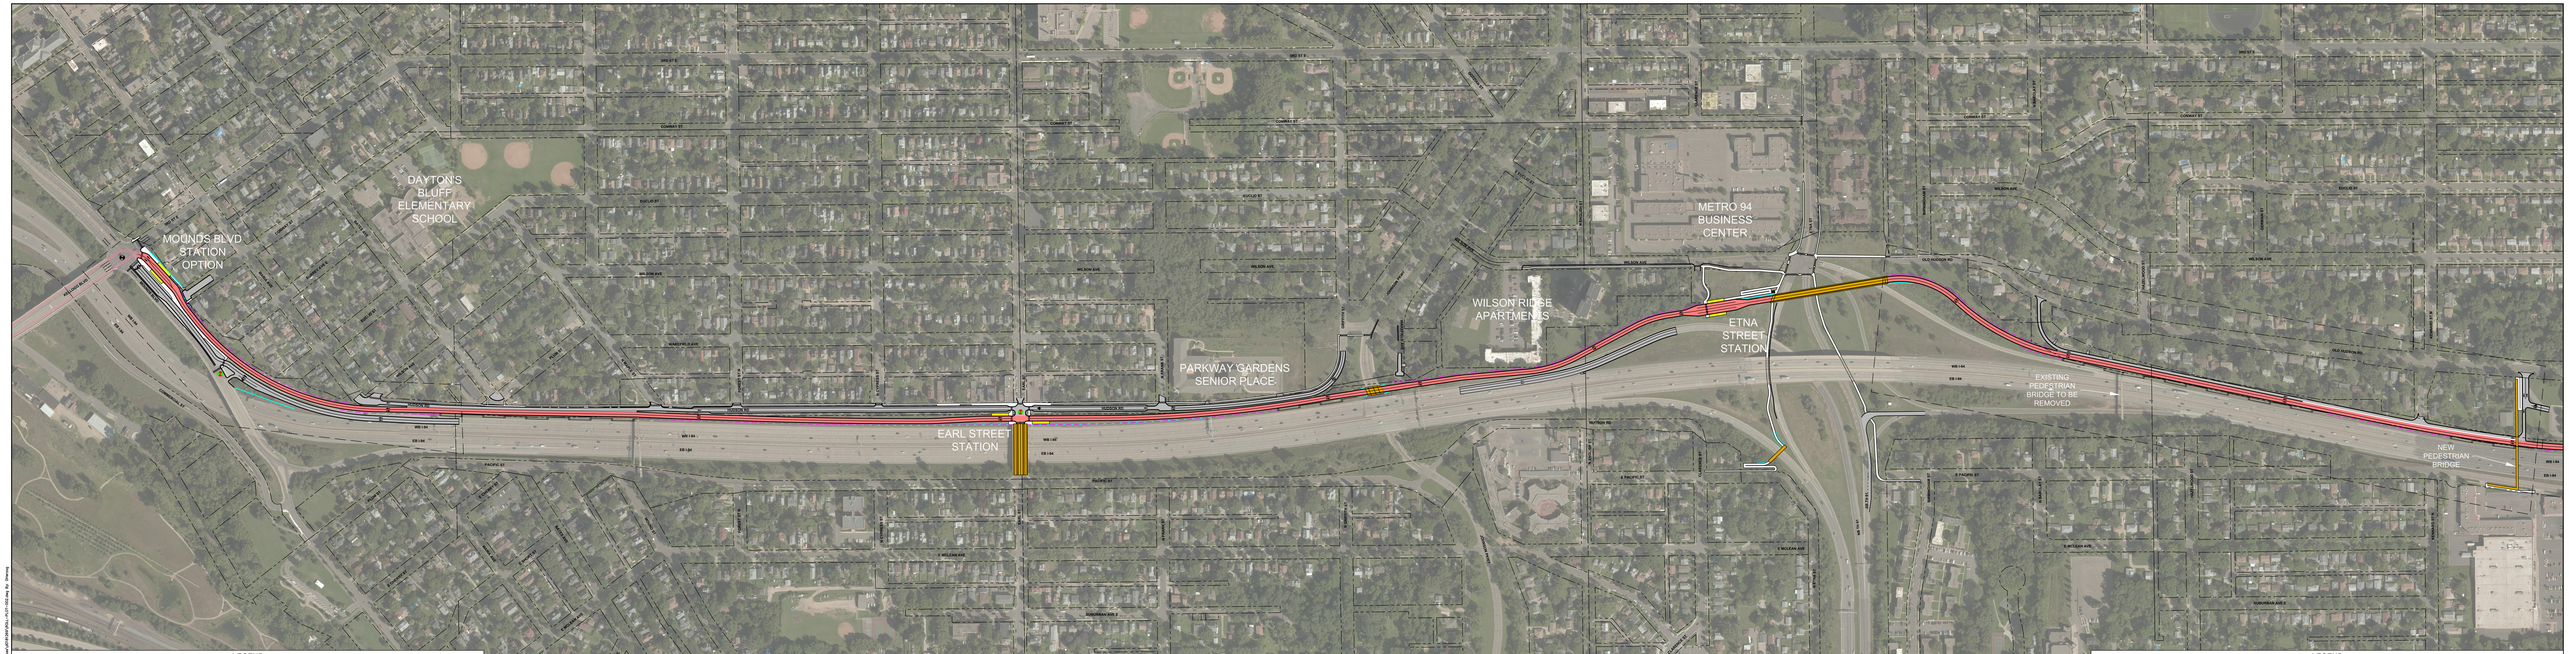

LEGEND

BRT GUIDEWAY		ROADWAY		MEDIAN		EXISTING SIGNALIZED INTERSECTION	
BRT IN MIXED TRAFFIC		BRIDGE/UNDERPASS		PARK AND RIDE		PROPOSED SIGNALIZED INTERSECTION	
STATION PLATFORM		RETAINING WALL		EXISTING NOISE WALL		PROPOSED DIRECTIONAL LANE USE	
SIDEWALK OR MULTI-USE TRAIL		NOISE WALL		EXISTING RIGHT OF WAY			

METRO Gold Line

DRAFT

WORK IN PROCESS

GOLD LINE BRT PROJECT

CITY OF ST. PAUL

CONCEPT LAYOUT - OPTION A

LEGEND

BRT GUIDEWAY		ROADWAY		MEDIAN		EXISTING SIGNALIZED INTERSECTION	
BRT IN MIXED TRAFFIC		BRIDGE/UNDERPASS		PARK AND RIDE		PROPOSED SIGNALIZED INTERSECTION	
STATION PLATFORM		RETAINING WALL		EXISTING NOISE WALL		PROPOSED DIRECTIONAL LANE USE	
SIDEWALK OR MULTI-USE TRAIL		NOISE WALL		EXISTING RIGHT OF WAY			

DRAFT

WORK IN PROCESS

2A

JULY 2018

0 50 100 200

METROPOLITAN COUNCIL

Kimley»Horn