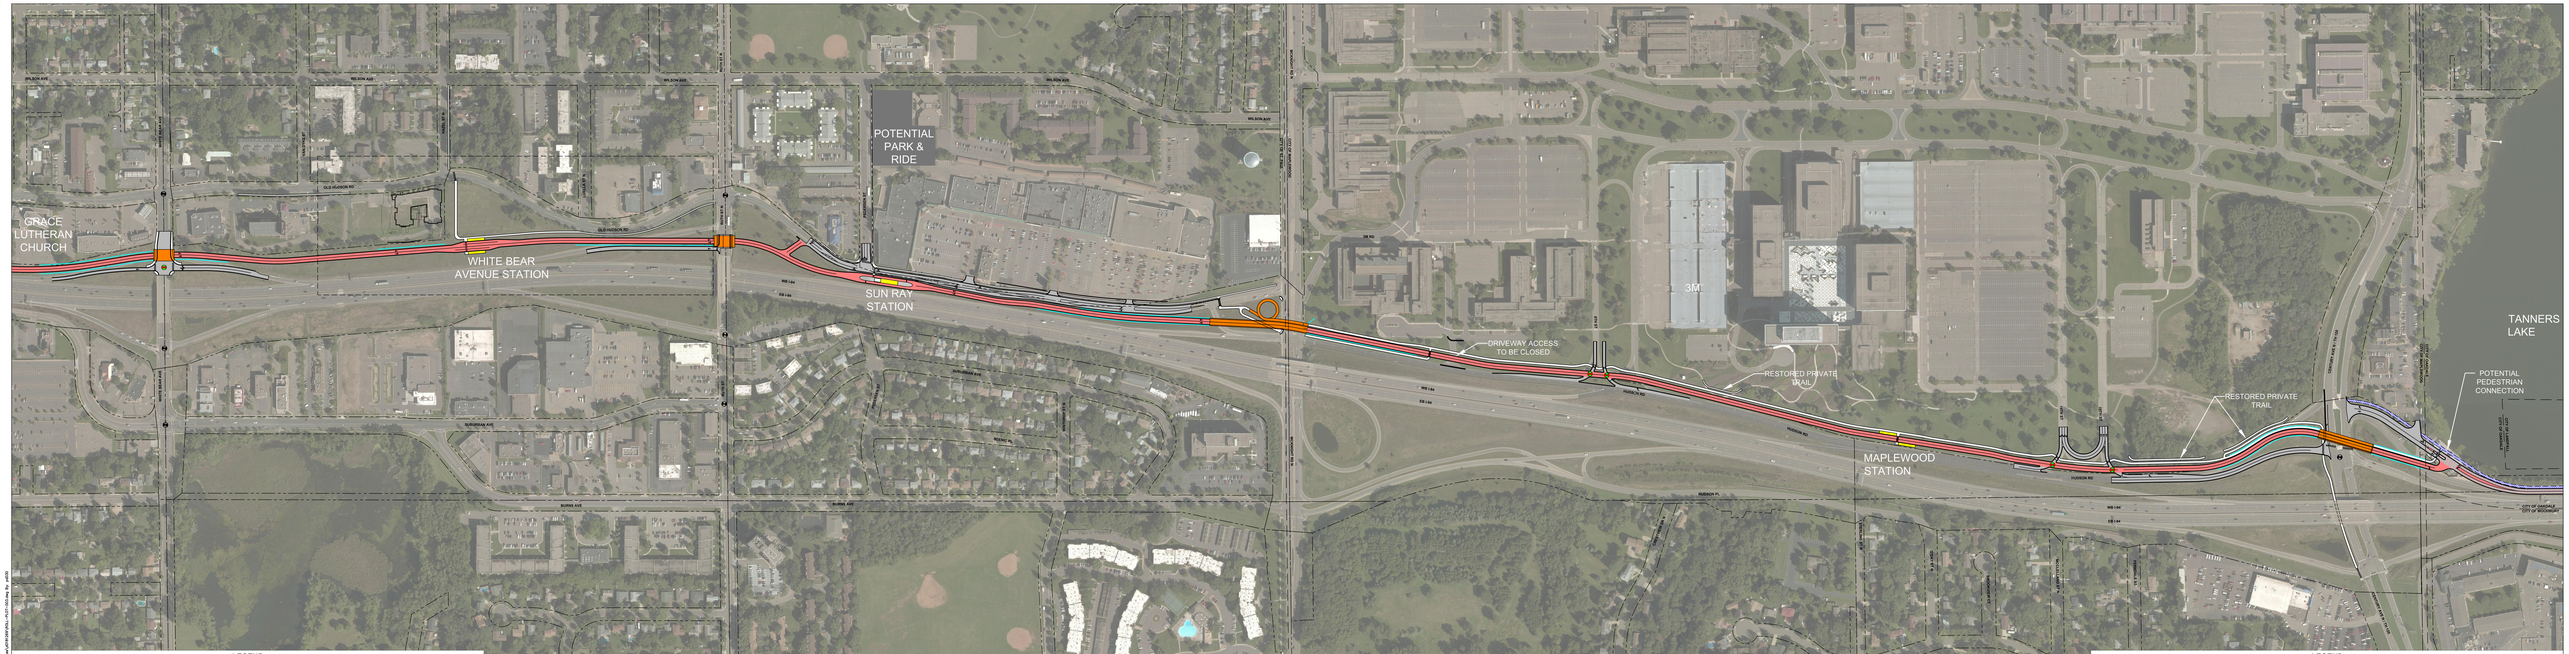

LEGEND

BRT GUIDEWAY	ROADWAY	MEDIAN	EXISTING SIGNALIZED INTERSECTION		
BRT IN MIXED TRAFFIC	BRIDGE/UNDERPASS	PARK AND RIDE	PROPOSED SIGNALIZED INTERSECTION		
STATION PLATFORM	RETAINING WALL	EXISTING NOISE WALL	PROPOSED DIRECTIONAL LANE USE		
SIDEWALK OR MULTI-USE TRAIL	NOISE WALL	EXISTING RIGHT OF WAY			

METRO Gold Line

DRAFT

WORK IN PROCESS

GOLD LINE BRT

CITY OF SAINT PAUL / CITY OF MAPLEWOOD / CITY OF OAKDALE

CONCEPT LAYOUT

LEGEND

BRT GUIDEWAY	ROADWAY	MEDIAN	EXISTING SIGNALIZED INTERSECTION		
BRT IN MIXED TRAFFIC	BRIDGE/UNDERPASS	PARK AND RIDE	PROPOSED SIGNALIZED INTERSECTION		
STATION PLATFORM	RETAINING WALL	EXISTING NOISE WALL	PROPOSED DIRECTIONAL LANE USE		
SIDEWALK OR MULTI-USE TRAIL	NOISE WALL	EXISTING RIGHT OF WAY			

DRAFT

WORK IN PROCESS

3A

JULY 2018

0 50 100 200

METROPOLITAN COUNCIL

Kimley»Horn