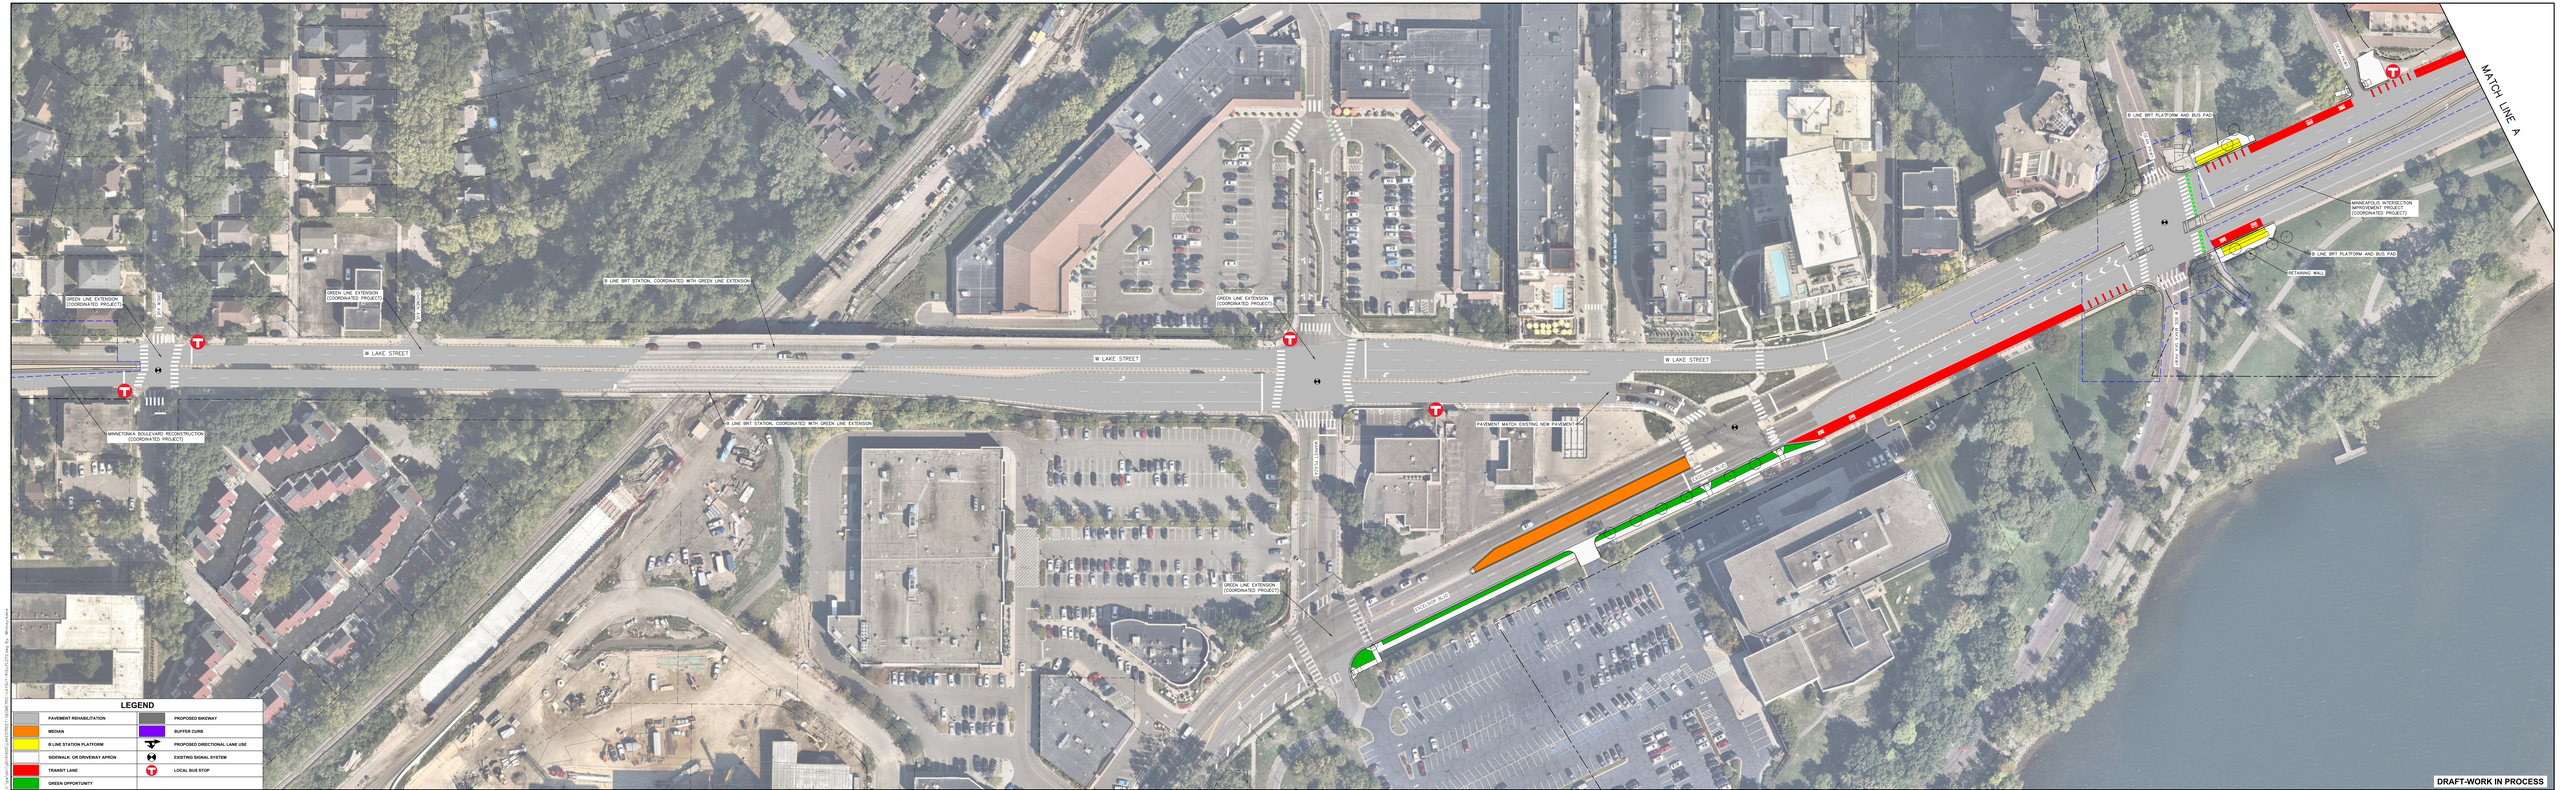

METRO B Line

METRO B LINE BUS RAPID TRANSIT
DESIGN LAYOUT

7/21/2023

NORTH
0 10 20 40
SCALE

1 / 6